


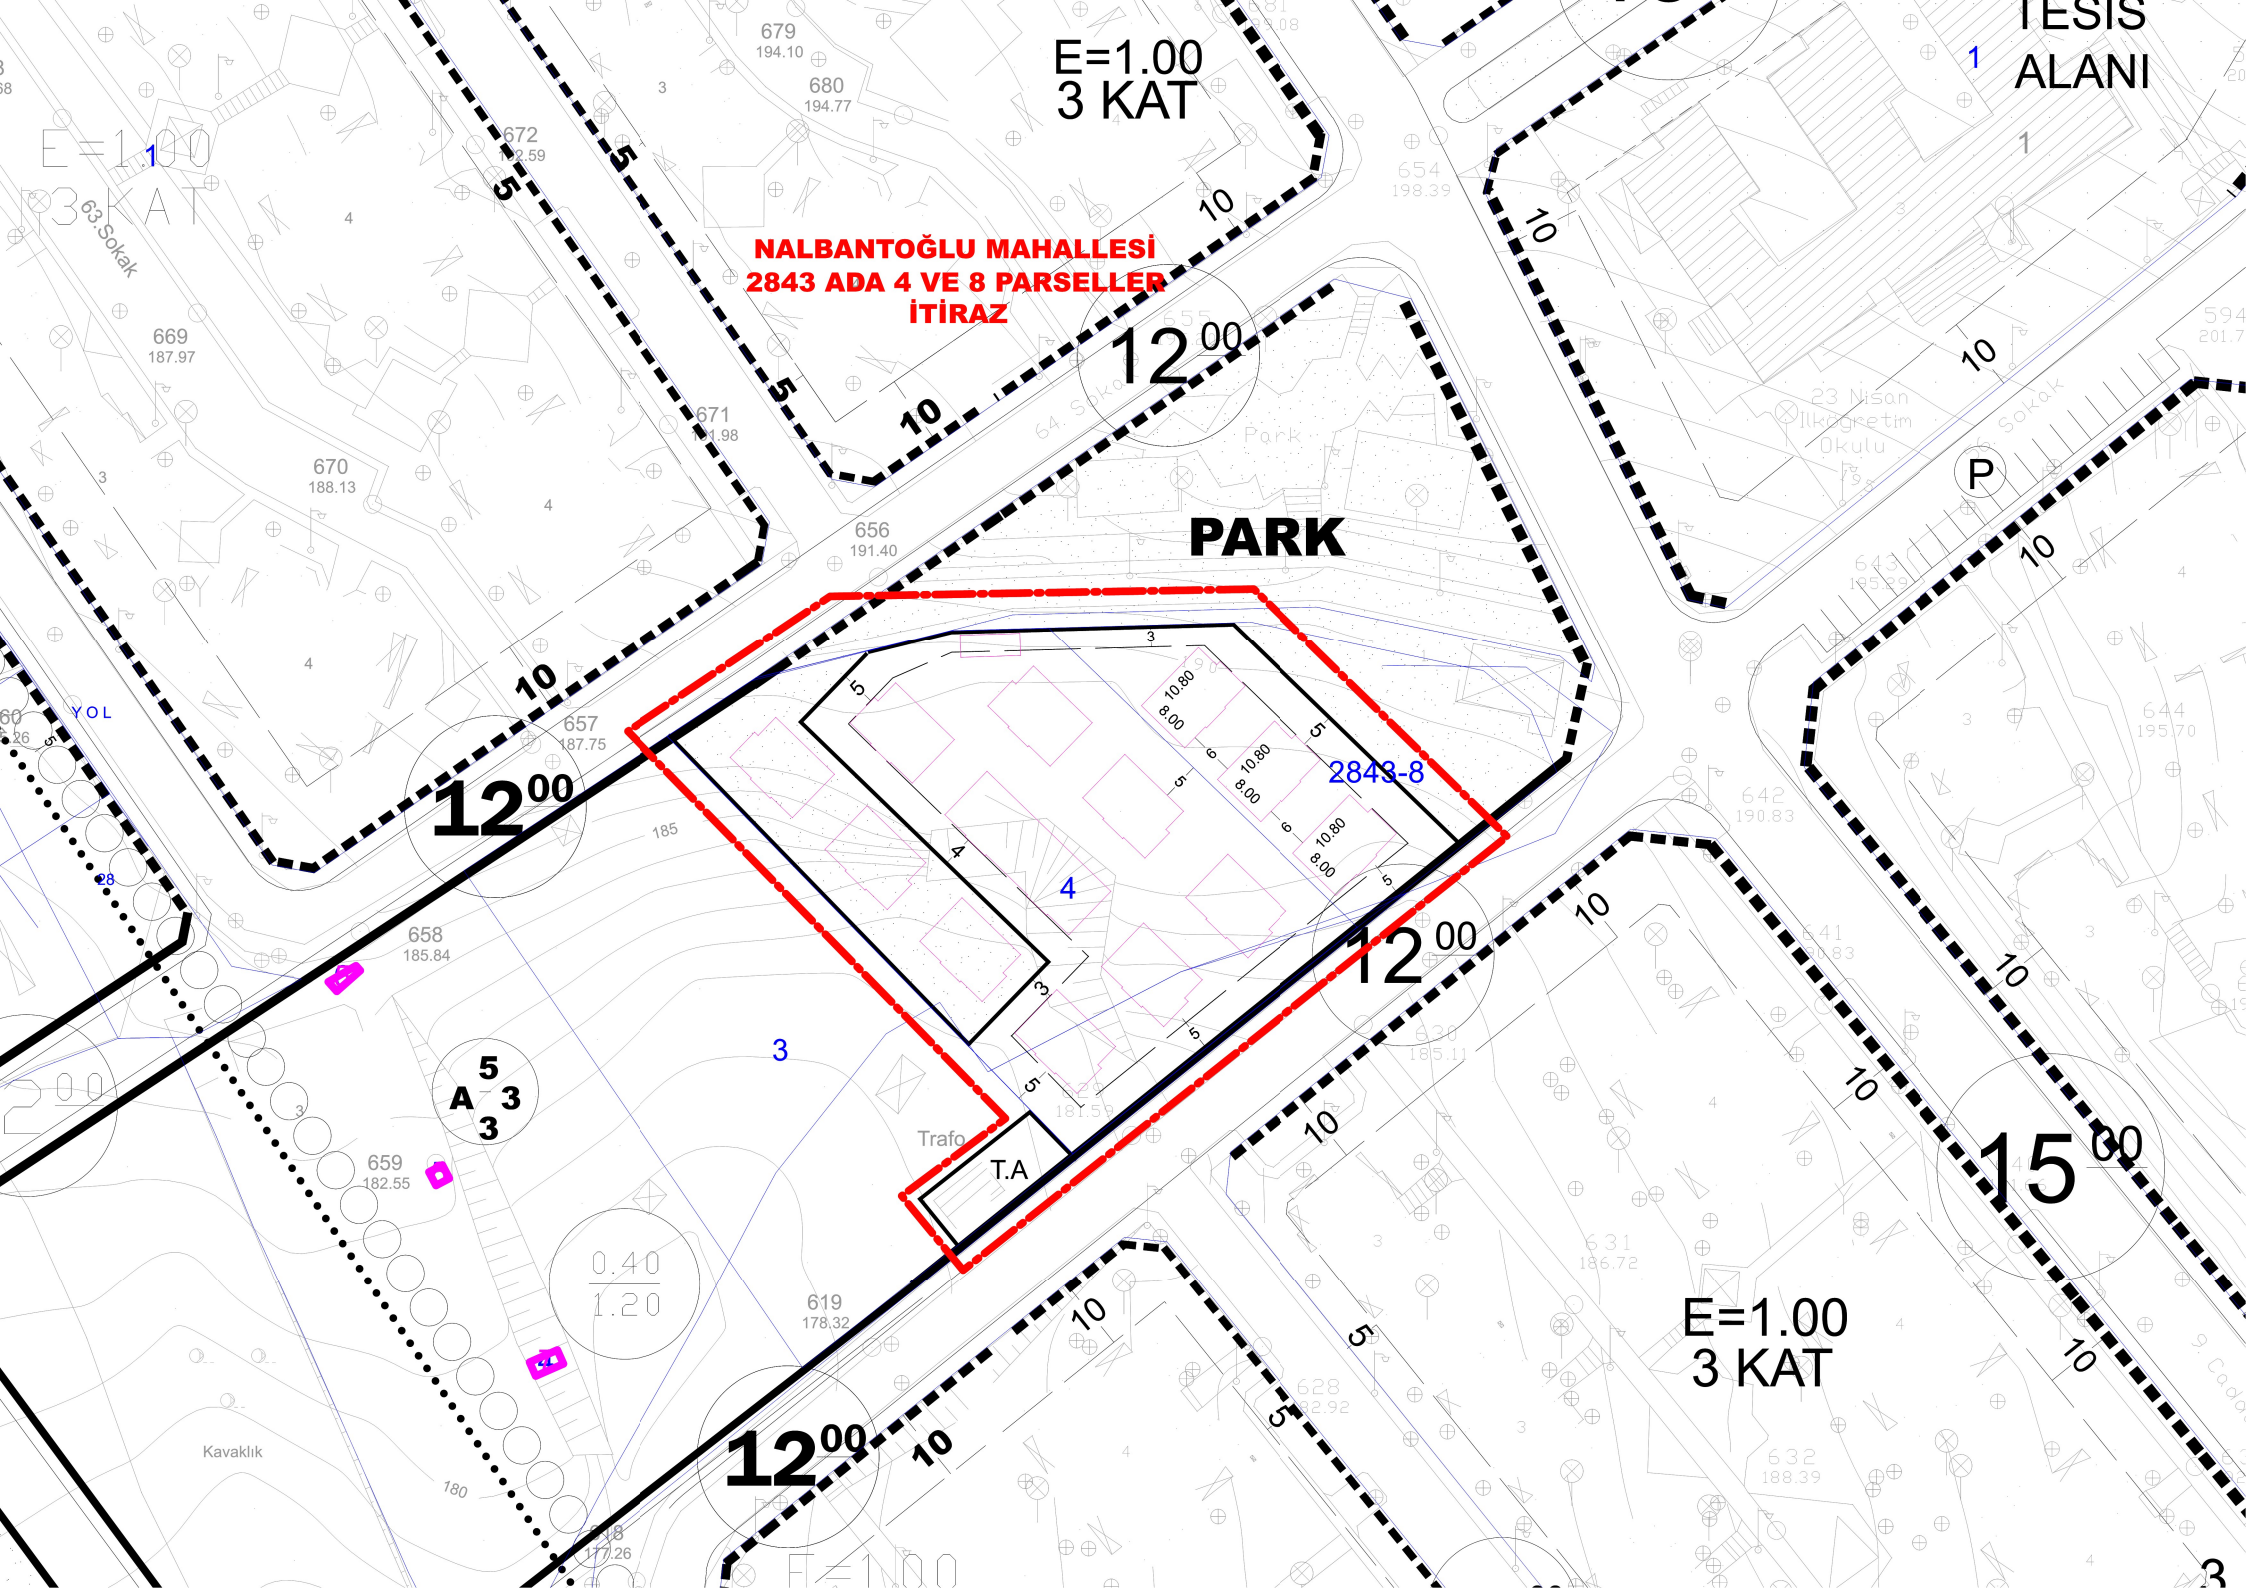

E=1.00
3 KAT

E=1.00
3 KAT

TESİS
ALANI

NALBANTOĞLU MAHALLESİ
2843 ADA 4 VE 8 PARSELLER
İTİRAZ

PARK

2843-8

12⁰⁰

12⁰⁰

15⁰⁰

12⁰⁰

E=1.00
3 KAT

5
A 3
3

Trafik
Alanı
T.A.

0.40
1.20

Kavaklık